42'-8 1/2"

25'-6"

BED RM 1

CLOS

BATH

LINEN

BEDROOM 2

HALL

KITCHEN

CLOS

ENTRY

GARAGE ROOF FRAMING

GARAGE

BED RM 3

CLOS

LIVING + DINING RM.

FIRST FLOOR PLAN

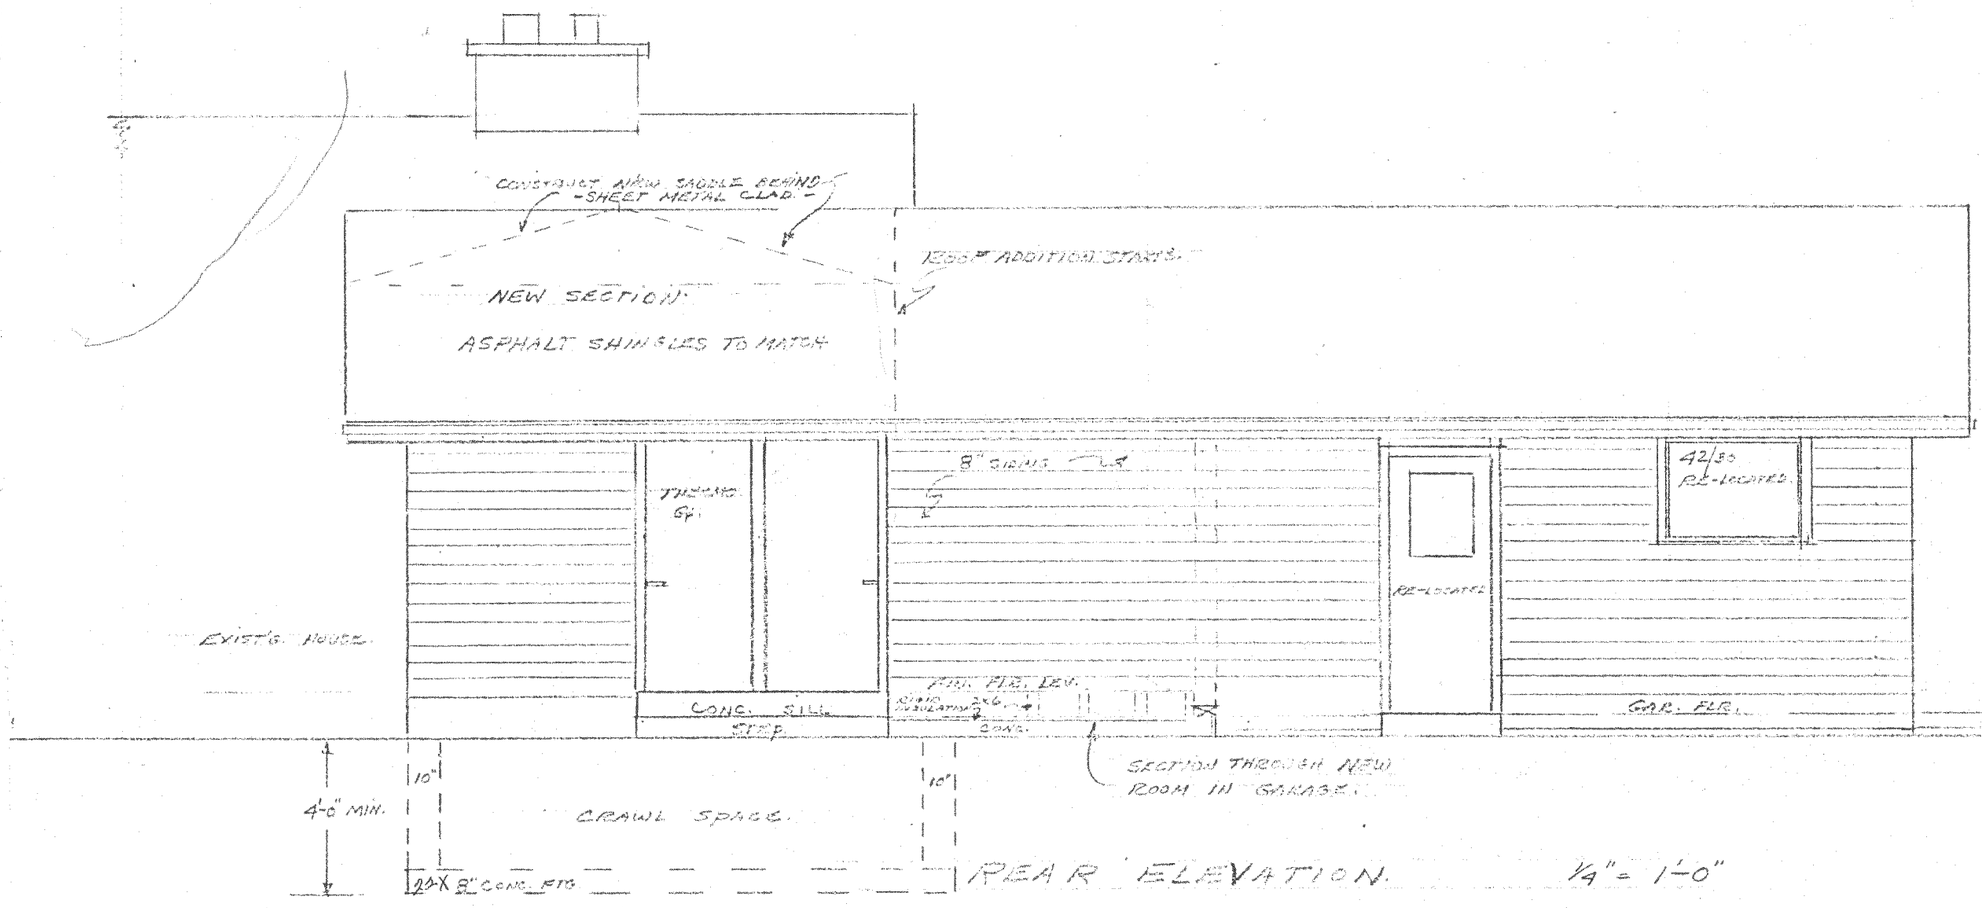

REAR ELEVATION. 1/4" = 1'-0"

250 ft
3750
1035
19000

RECEIVED
14/11/62.

DR. & MRS. C.E. PALEN.

HO. 4-4650

12/11/62 233

SHEET - 2

N

NEW AREA

6'-10" ±

14'-6" ±

3'-0"

RE-LOCATED WDW.

REMOVE & RE-LOCATE EXIST. GAR. WDW.

6'-0" THERMO PATIO DRS.

RE-LOCATED DR.

2'-0" | 5' | 4'-0"

5'-0"

9'-5"

CONC. STEP.

REMOVE EXT. SERVICE DR. & RE-LOCATE ON NORTH WALL

6 Q. GLS. LOUVERED DRS.

REMOVE EXIST. SASH. WALL. — REMOVE CUT ABOVE.

FLR. JSTS. 2"x10" 16" O.C.

32 1/2 D.H.

REC.

P.C.

NEW DEN

CLG. JSTS. 2x6 — 16" O.C.

USE STORM & SCREEN FROM EXIST. KITCHEN WINDOW.

10'-2"

2-2"x12"

SHELF & ROD

15'-0"

REMOVE EXIST. ROOF

DOWN ONE STEP

EXIST. 2" CONC. APRON

NOTE: MAKE SAW CUT THROUGH EXIST. CONCRETE FLR. TO FORM CONTROL JOINT. REMOVE FROM GARAGE FLOOR AT OUTSIDE OF PARTITIONS THAT EXTEND INTO GARAGE.

EXIST'G GARAGE.

NEW BATH

FAN VENT TO OUTSIDE

EXIST'G. KITCHEN

- 2x6 LAID ON CONC. FLR. TO FORM FLOOR JOISTS. FOR RMC. INTO GARAGE BELOW.
- RIGID INSULATION TO BE LAID ON TOP OF CONCRETE.
- ALL EXTERIOR WALLS INSULATED. — FULL DEPTH, 3"

6'-0"

1-hr Fire walls & doors

If this is House Floor, this must be at least 1½" diffrance between floor levels

FRONT

SCALE 1/4" = 1'-0"

PROPOSED ADDITION & REMODELING.
DR. & MRS. C. E. FALEN — 3569 W. FRIEDA LA. BROWN DEER, WISC.

DESIGNED G.H. 12-10-62 223.

SHEET - 1