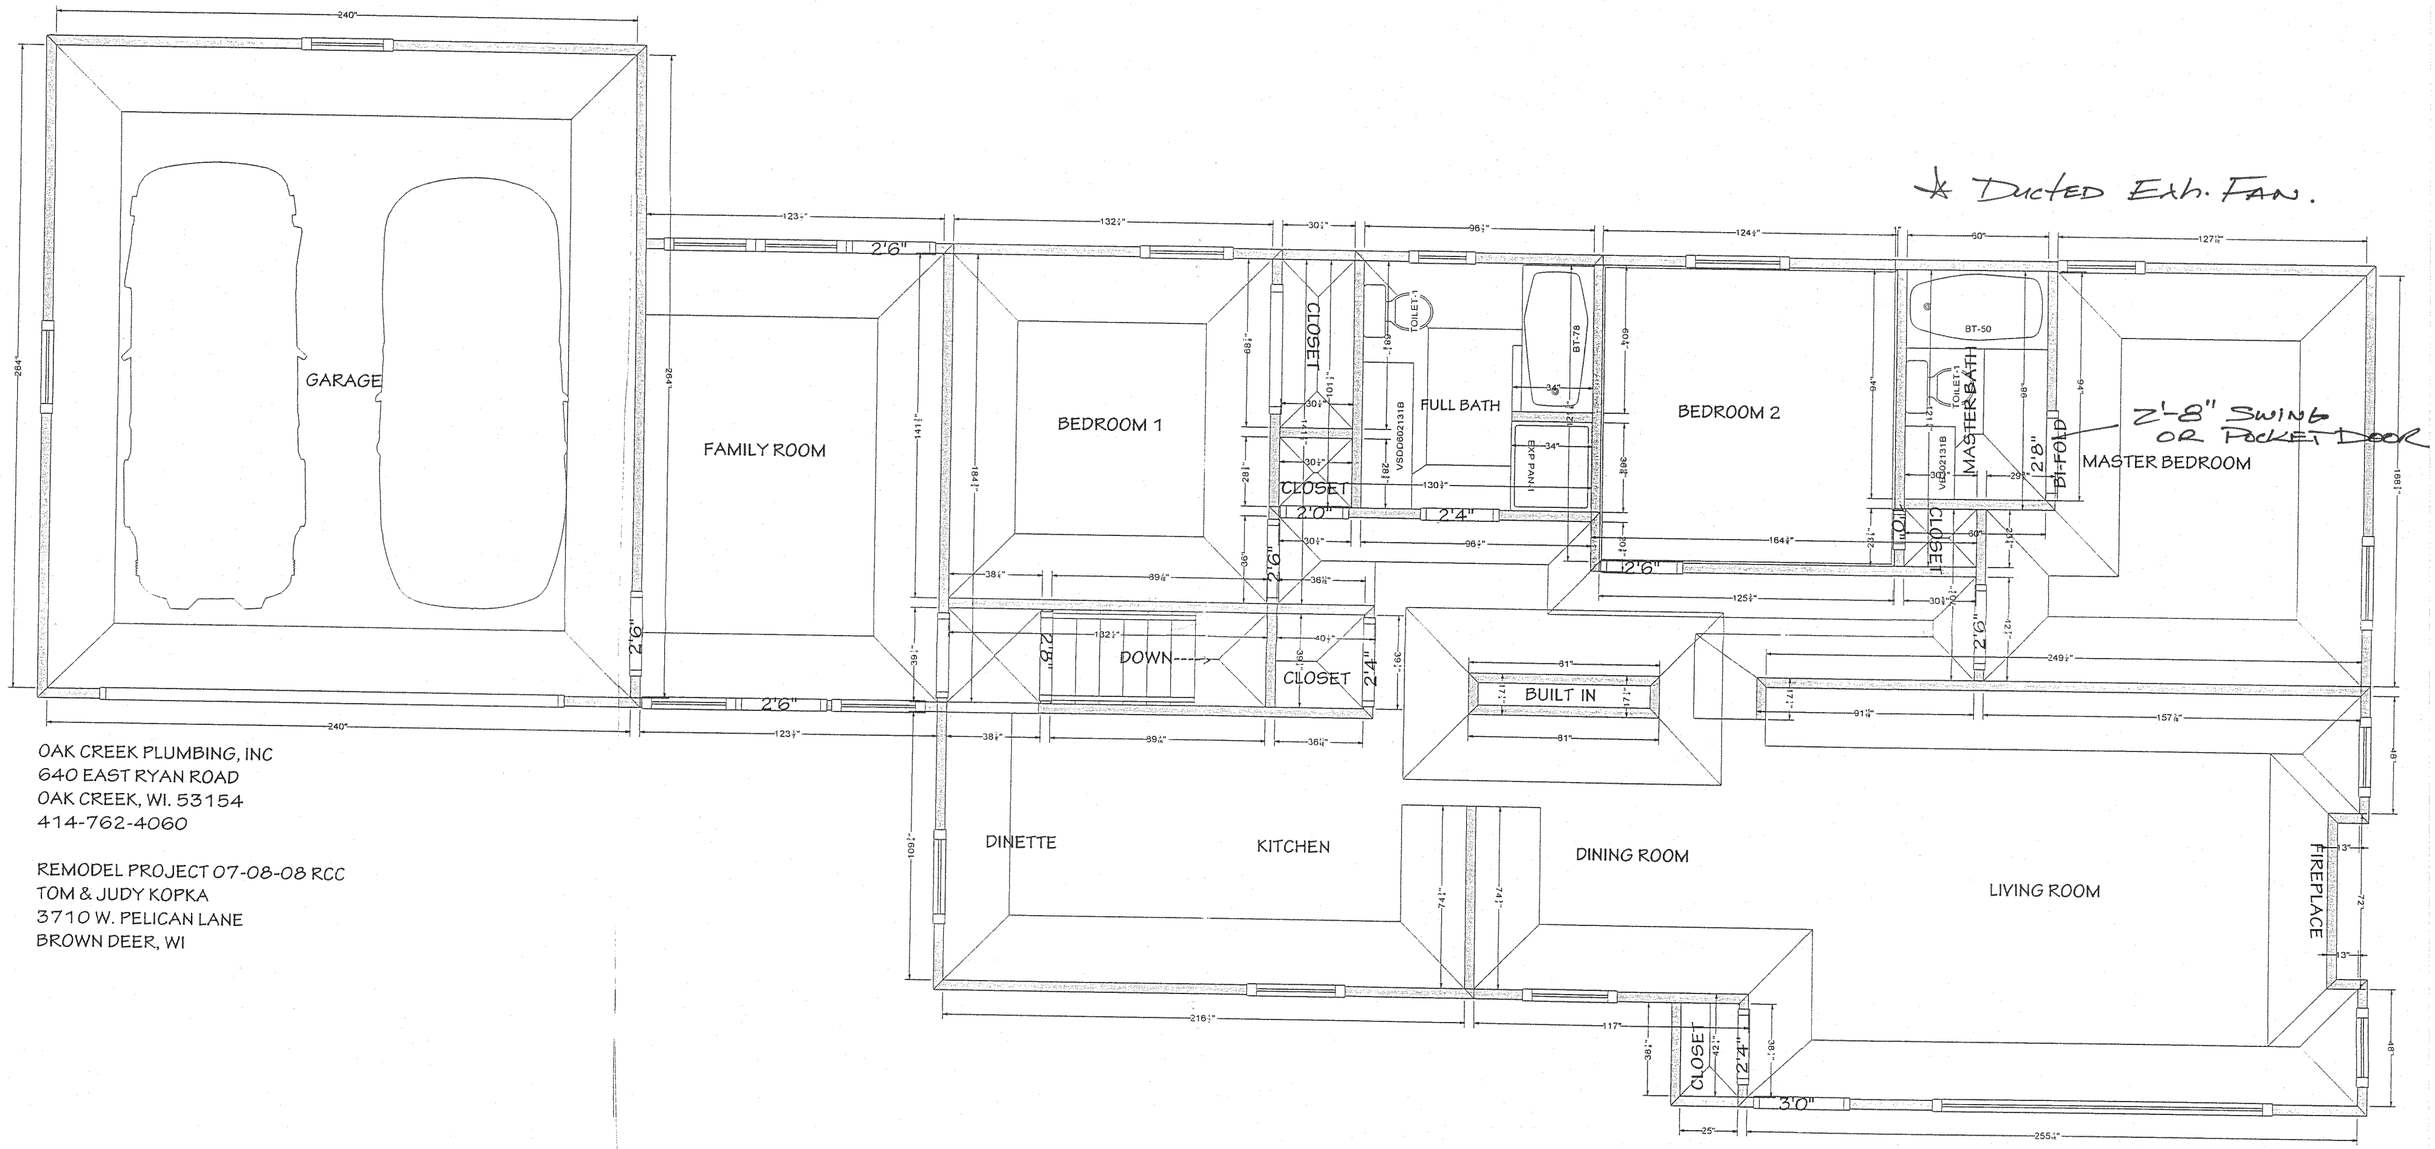

* Ducted Exh. Fan.

2'-8" Swing or Pocket Door

* Elect Permit Req.

OAK CREEK PLUMBING, INC
640 EAST RYAN ROAD
OAK CREEK, WI. 53154
414-762-4060

REMODEL PROJECT 07-08-08 RCC
TOM & JUDY KOPKA
3710 W. PELICAN LANE
BROWN DEER, WI

OFFICE COPY
BUILDING PLANS
CONDITIONALLY
APPROVED
VILLAGE OF BROWN DEER
RCP: 8-13-08

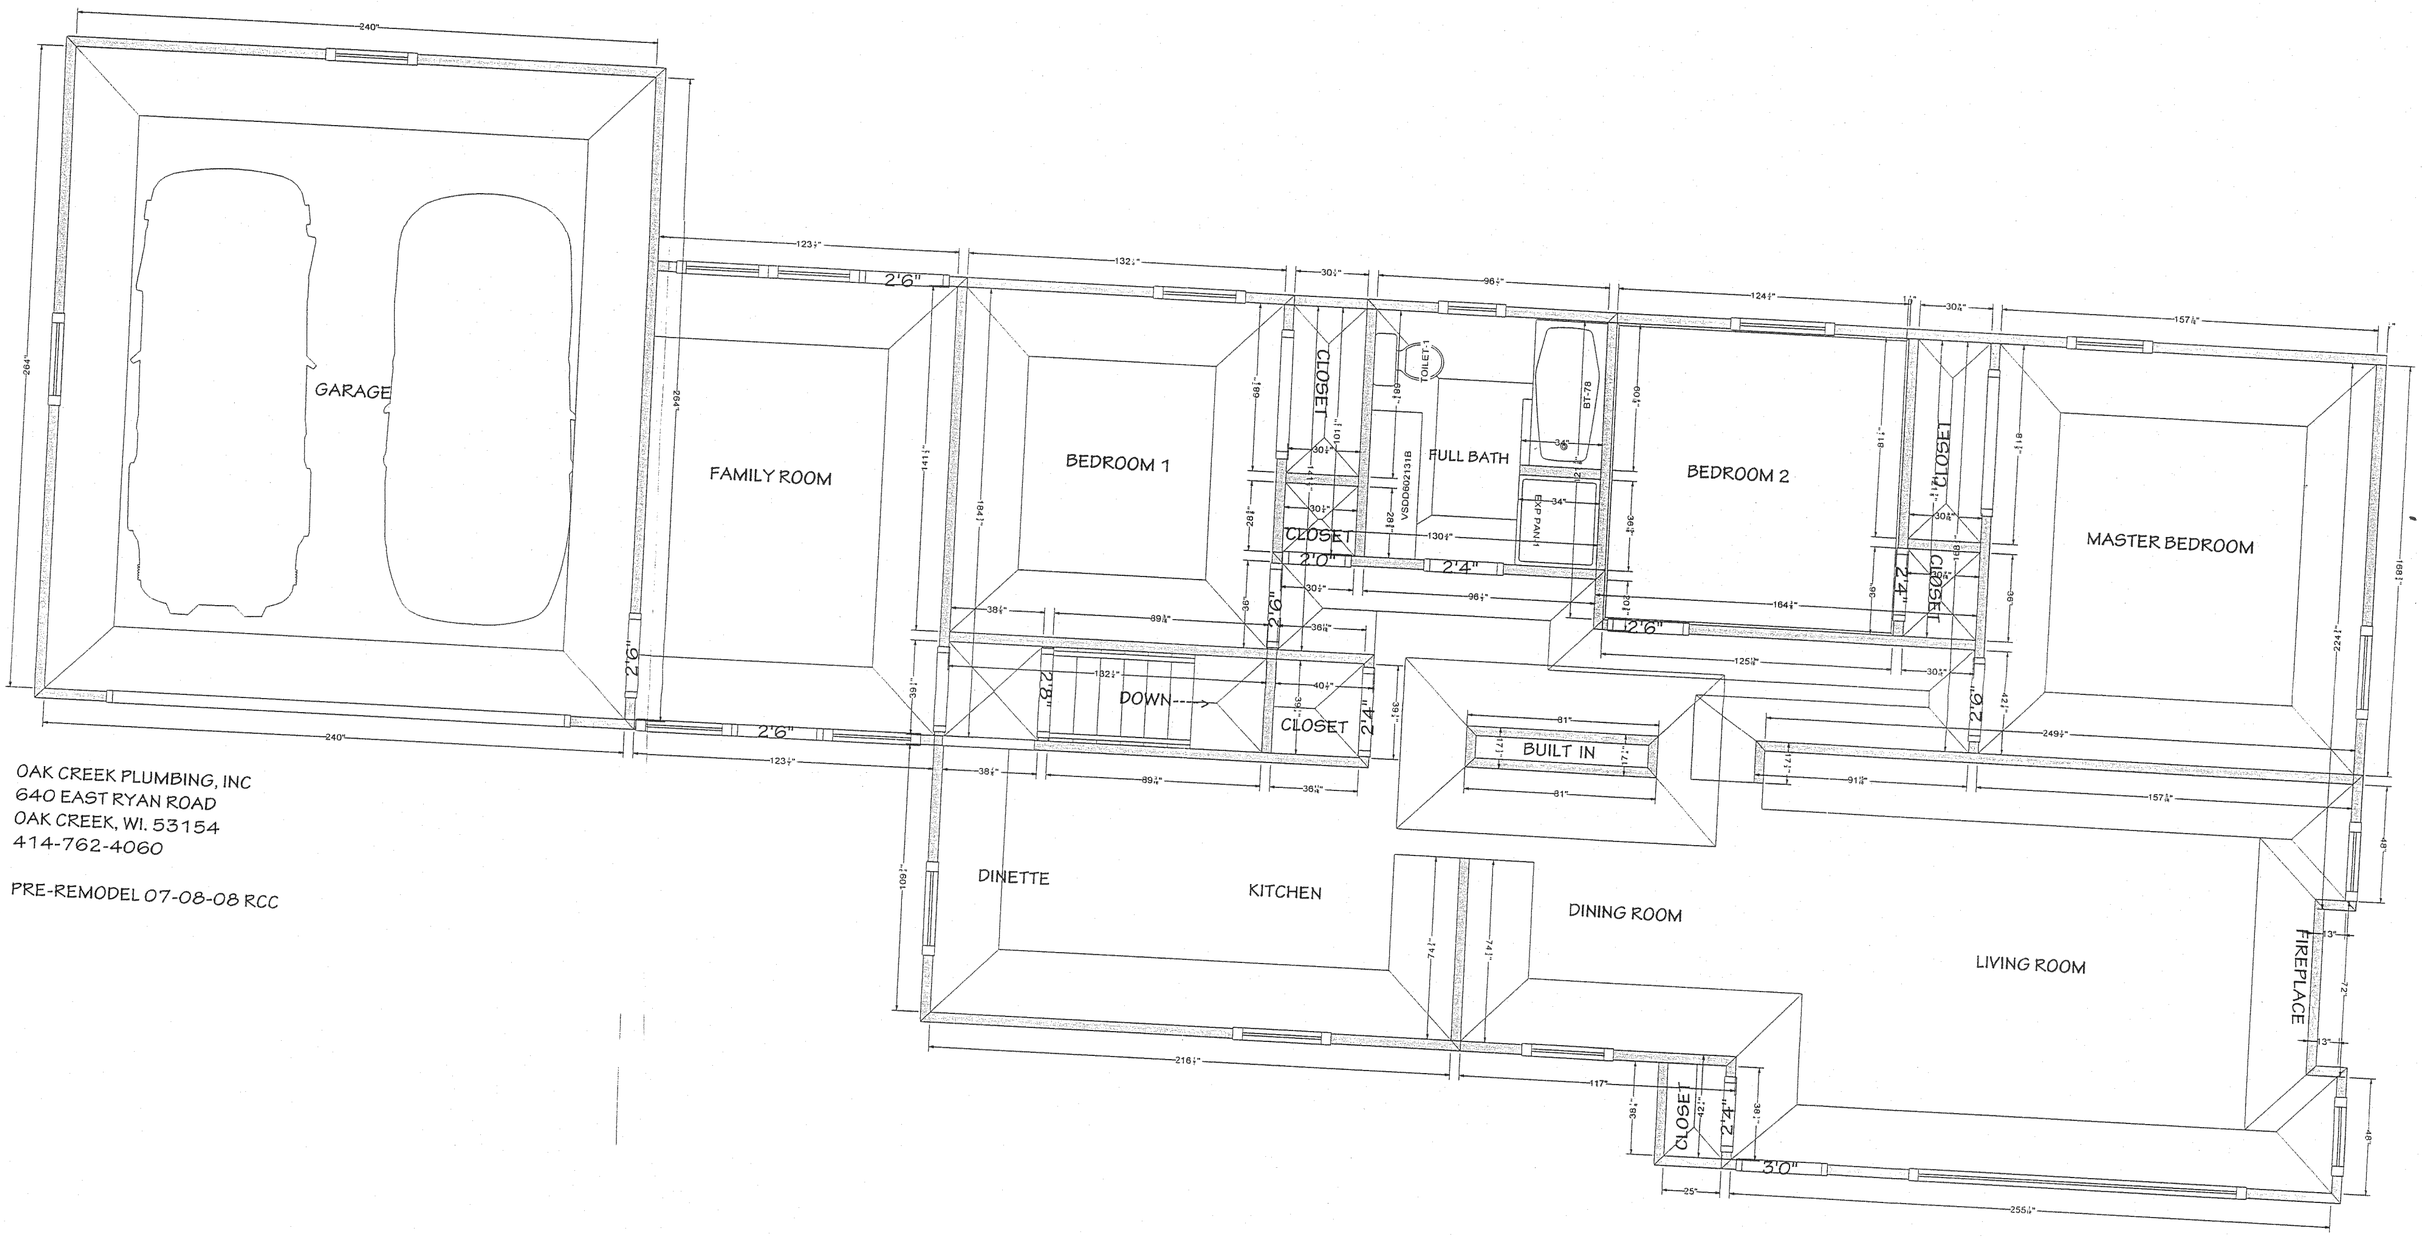

OAK CREEK PLUMBING, INC
640 EAST RYAN ROAD
OAK CREEK, WI. 53154
414-762-4060

PRE-REMODEL 07-08-08 RCC